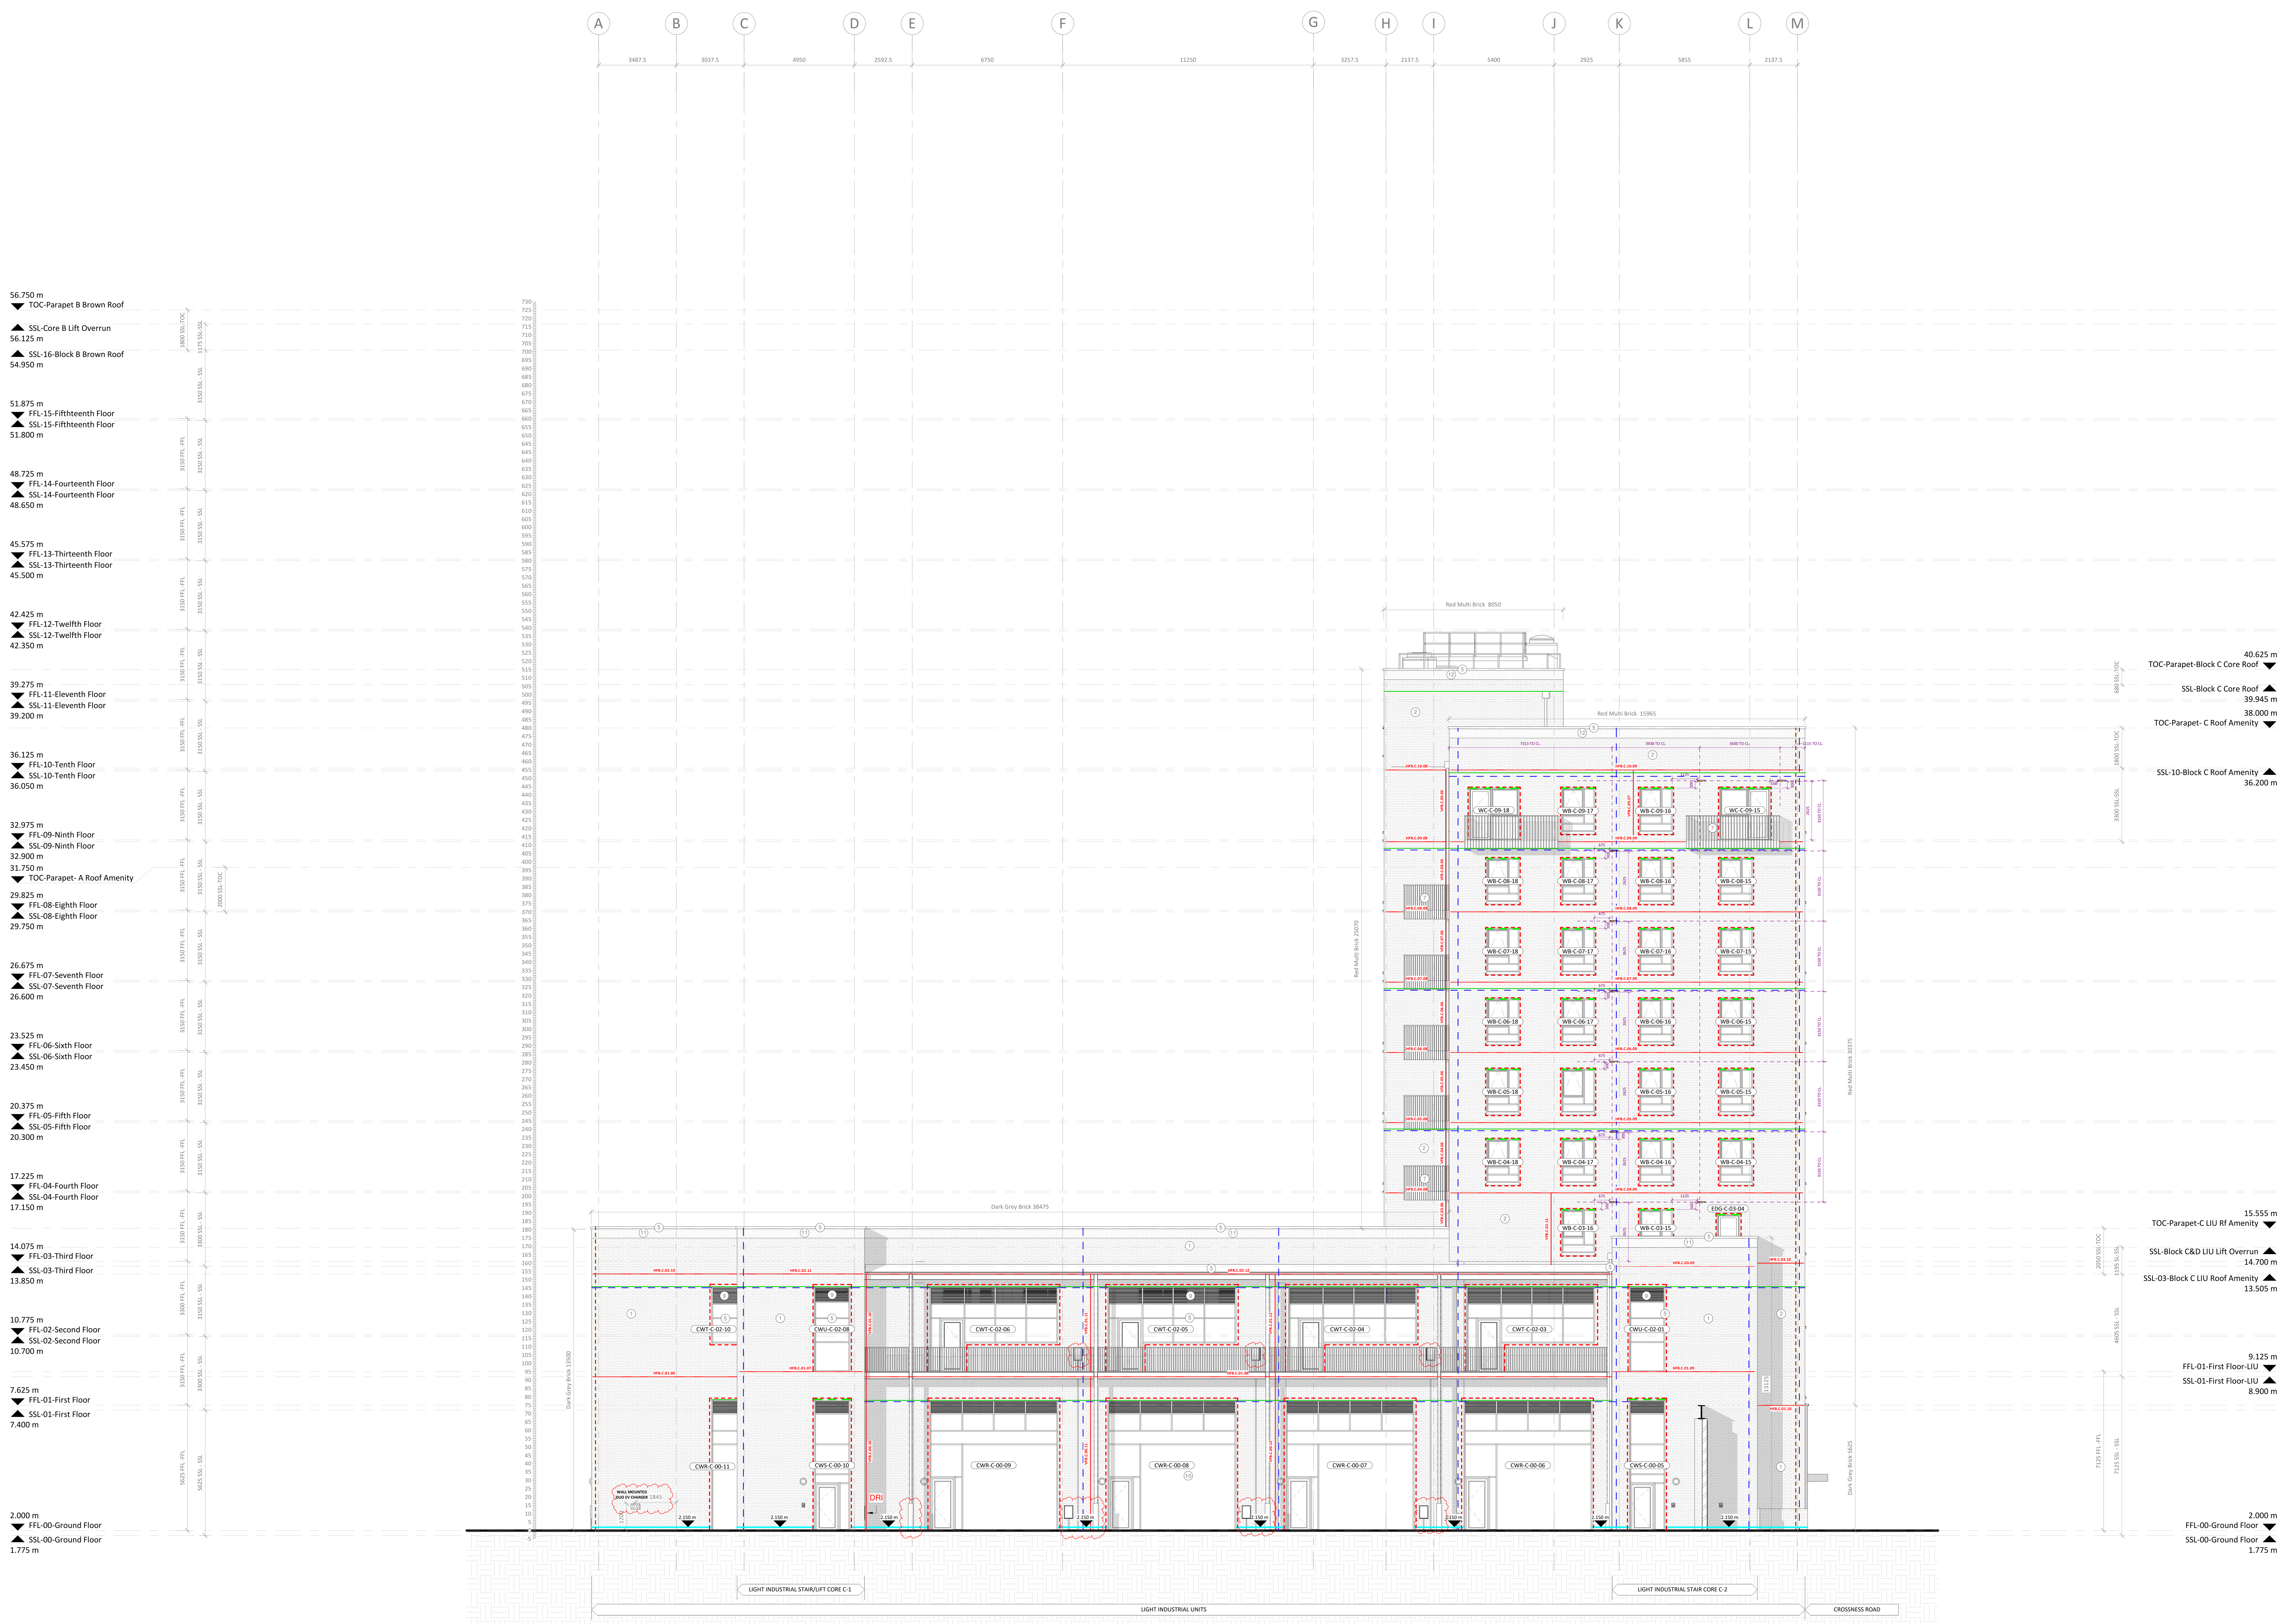


MATERIAL TAGS:

1. DARK GREY BRICK - CINDER COAL WHITE
2. RED MULTI BRICK - FRESHFIELD LANE 1ST QUALITY BRICK
3. WHITE BRICK - KARMA
4. PROTRUDING BRICK TO PLINTH AND SURROUND
5. DARK GREY WINDOW FRAMES / SUNDRIES
6. PEARL BEIGE WINDOW FRAMES / SUNDRIES
7. BALCONIES WITH POWDER COATED METAL STRUCTURE, BALUSTRADING AND SOFFITS TO MATCH WINDOW COLOUR
8. METAL RAILING
9. METAL LOUVERS TO MATCH FRAME COLOUR
10. ROLLER SHUTTER TO LIGHT INDUSTRIAL UNIT
11. DARK GREY BRICK - CINDER COAL WHITE (SOLDIER COURSE)
12. RED MULTI BRICK - CARDINAL RED MULTI (SOLDIER COURSE)
13. DARK GREY METAL CAGE TO CYCLE STORE

SYMBOL KEY:

- MASONRY SUPPORT - BY SPECIALIST
- MOVEMENT JOINT - LOCATIONS TBC BY SPECIALIST
- LINTEL
- SUPPLY & EXHAUST MVHR VENT
- DAMP PROOF COURSE (DPC)
- WALL MOUNTED LIGHTING FIXTURE BY M&E CONSULTANT
- LIGHTNING TAPE - LOCATIONS BY M&E CONSULTANT
- FIRE COMPARTMENTATION BARRIER
- CAVITY BARRIER - AROUND STRUCTURAL OPENINGS

DOOR & WINDOW REFERENCE TAGS:

WINDOW REFERENCING:

WX-X-XX-XX — BLOCK, FLOOR, WINDOW TYPE, WINDOW NUMBER WITHIN FLOOR

EXTERNAL DOOR REFERENCING:

EDX-X-XX-XX — DOOR TYPE, FLOOR, BLOCK, DOOR NUMBER WITHIN FLOOR

CURTAIN WALL REFERENCING:

CWX-X-XX-XX — CURTAIN WALL TYPE, FLOOR, BLOCK, CURTAIN WALL NUMBER WITHIN FLOOR

DRAWING REFERENCING:


GENERAL ARRANGEMENT DRAWING REF

100000 SERIES	GA PLANS
170000 SERIES	FLAT PLANS
200000 SERIES	ELEVATIONS
220000 SERIES	SECTIONS
230000 SERIES	HEIGHT RODS
430000 SERIES	STAIR / LIFT PLANS & SECTIONS

DETAIL REFERENCING

300000 SERIES	EXTERNAL WALL TYPES & JUNCTION DETAILS
320000 SERIES	PARTY WALL, PARTITION TYPES & JUNCTION DETAILS
340000 SERIES	FLOOR TYPES & JUNCTIONS AT GR. FLOOR DETAILS
360000 SERIES	ROOF TYPES & JUNCTION DETAILS
370000 SERIES	BALCONY JUNCTION DETAILS
390000 SERIES	WINDOW JUNCTION DETAILS

KEY:

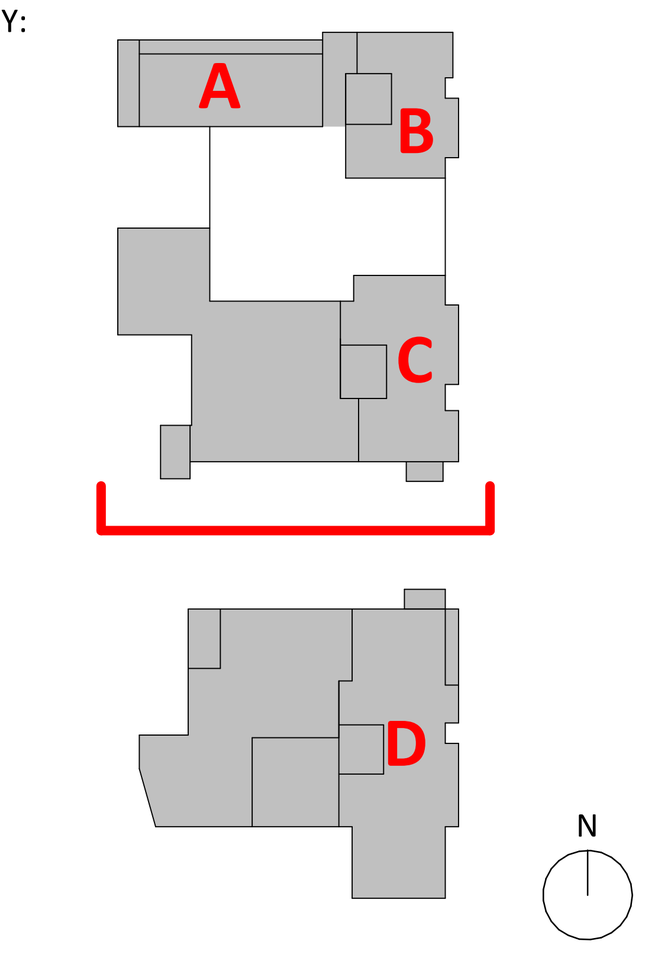

Notes:
Do not scale. All dimensions are in millimetres unless otherwise stated. This drawing should be read in conjunction with all relevant project information and contract documentation. All dimensions to be checked prior to fabrication and or commencement of works. All works to comply with all relevant legal standards, building regulations and warranty provider requirements. Report any discrepancies, if in doubt ask.

Revisions:

Rev	Status	Date	Description	Drn	Chkd
C03	S4	06.09.22	Fire barriers & cavity closers around windows/doors shown. Lightning tape added in locations to match Calford Seaden drawing E-000006 C02. EV chargers and vehicle protection bollards added to match parking strategy drawings. Gas meter panels added as per MCL markup received 23.08.22.	PD	SW

Client Name: McLaren Construction Ltd.

Project Name: 12 Thames Road

Drawing Name: South Elevation - Block C

Drawing Number:	Rev:	Status:
BF0024-BPTW-12-ZZ-DR-A-200008	C03	S4

Project No:	RIBA Stage:	Drawn By:	Scale:
19-318	4	MM	1:100 @ A0

CONTRACT ISSUE

40 Norman Road,
Greenwich, London
SE10 9QX
t. 020 8293 5175
bptw.co.uk